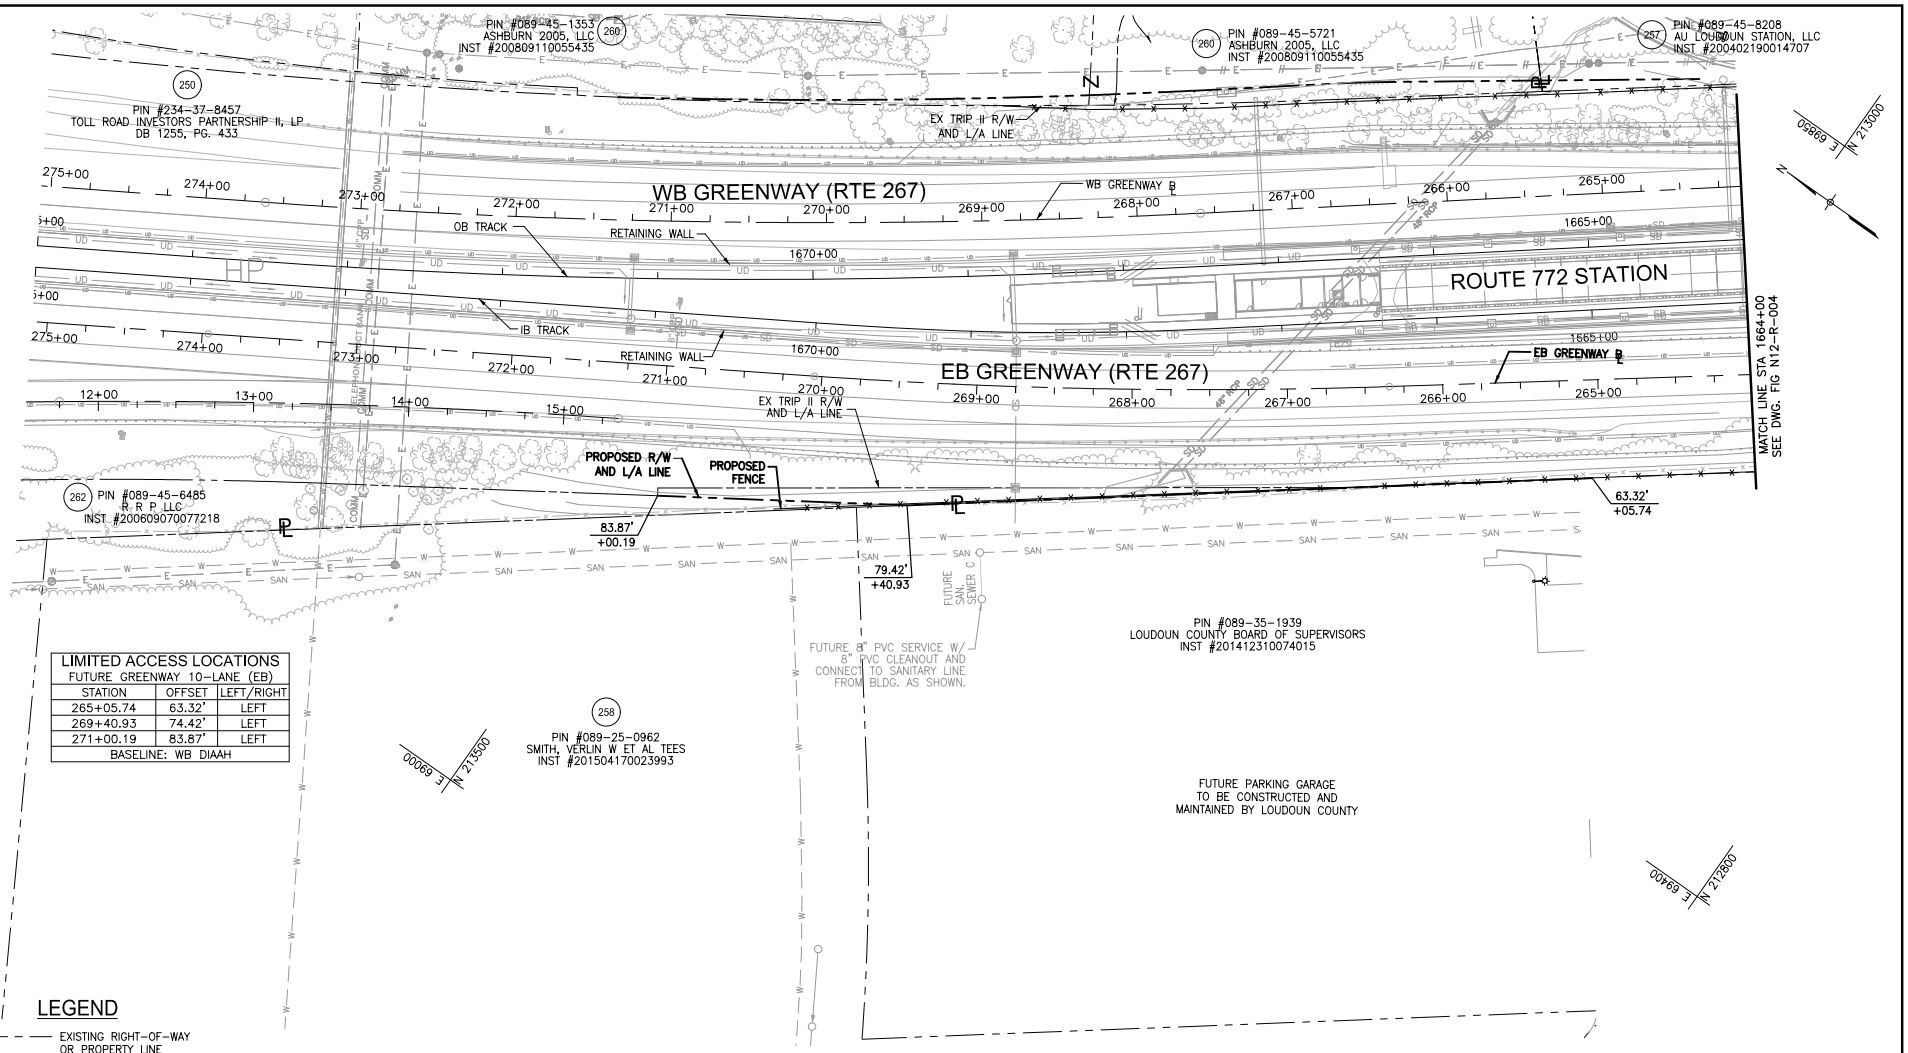

LIMITED ACCESS LOCATIONS FUTURE GREENWAY 10-LANE (EB)		
STATION	OFFSET	LEFT/RIGHT
265+05.74	63.32'	LEFT
269+40.93	74.42'	LEFT
271+00.19	83.87'	LEFT
BASELINE: WB DIAAH		

LEGEND

- EXISTING RIGHT-OF-WAY OR PROPERTY LINE
- PROPOSED RIGHT OF WAY
- EXISTING LIMITED ACCESS
- PROPOSED LIMITED ACCESS
- EXISTING PERMANENT EASEMENT
- PROPOSED PERMANENT EASEMENT
- (1) CURVE NUMBER

NOTES:

1. STATIONS AND OFFSETS ARE BASED ON EB GREENWAY BASELINE.

LIMITED ACCESS HIGHWAY BY RESOLUTION OF THE COMMONWEALTH TRANSPORTATION BY BOARD DATED JUNE 21, 1991

20 0 20 40

WASHINGTON METROPOLITAN AREA TRANSIT AUTHORITY

WMATA LDP 2009

VDOT PROJECT NO. DT00-029-108, RW-201

CONTRACT NO.: 8-13-C001

METROPOLITAN WASHINGTON AIRPORTS AUTHORITY

Capital Rail Constructors
198 Van Buren Street, Suite 250, Herndon, Virginia 20170

DULLES CORRIDOR METRORAIL PROJECT

EXTENSION TO DULLES AIRPORT / ROUTE 772
ROUTE 772
LIMITED ACCESS FIGURE
STA. 1664+00 TO STA. 1675+00

SCALE: 1"=40'

DRAWING NO.: FIG N12-R-006

6/26/2015 11:43:55 AM FIG N12-R-006-P2.dgn