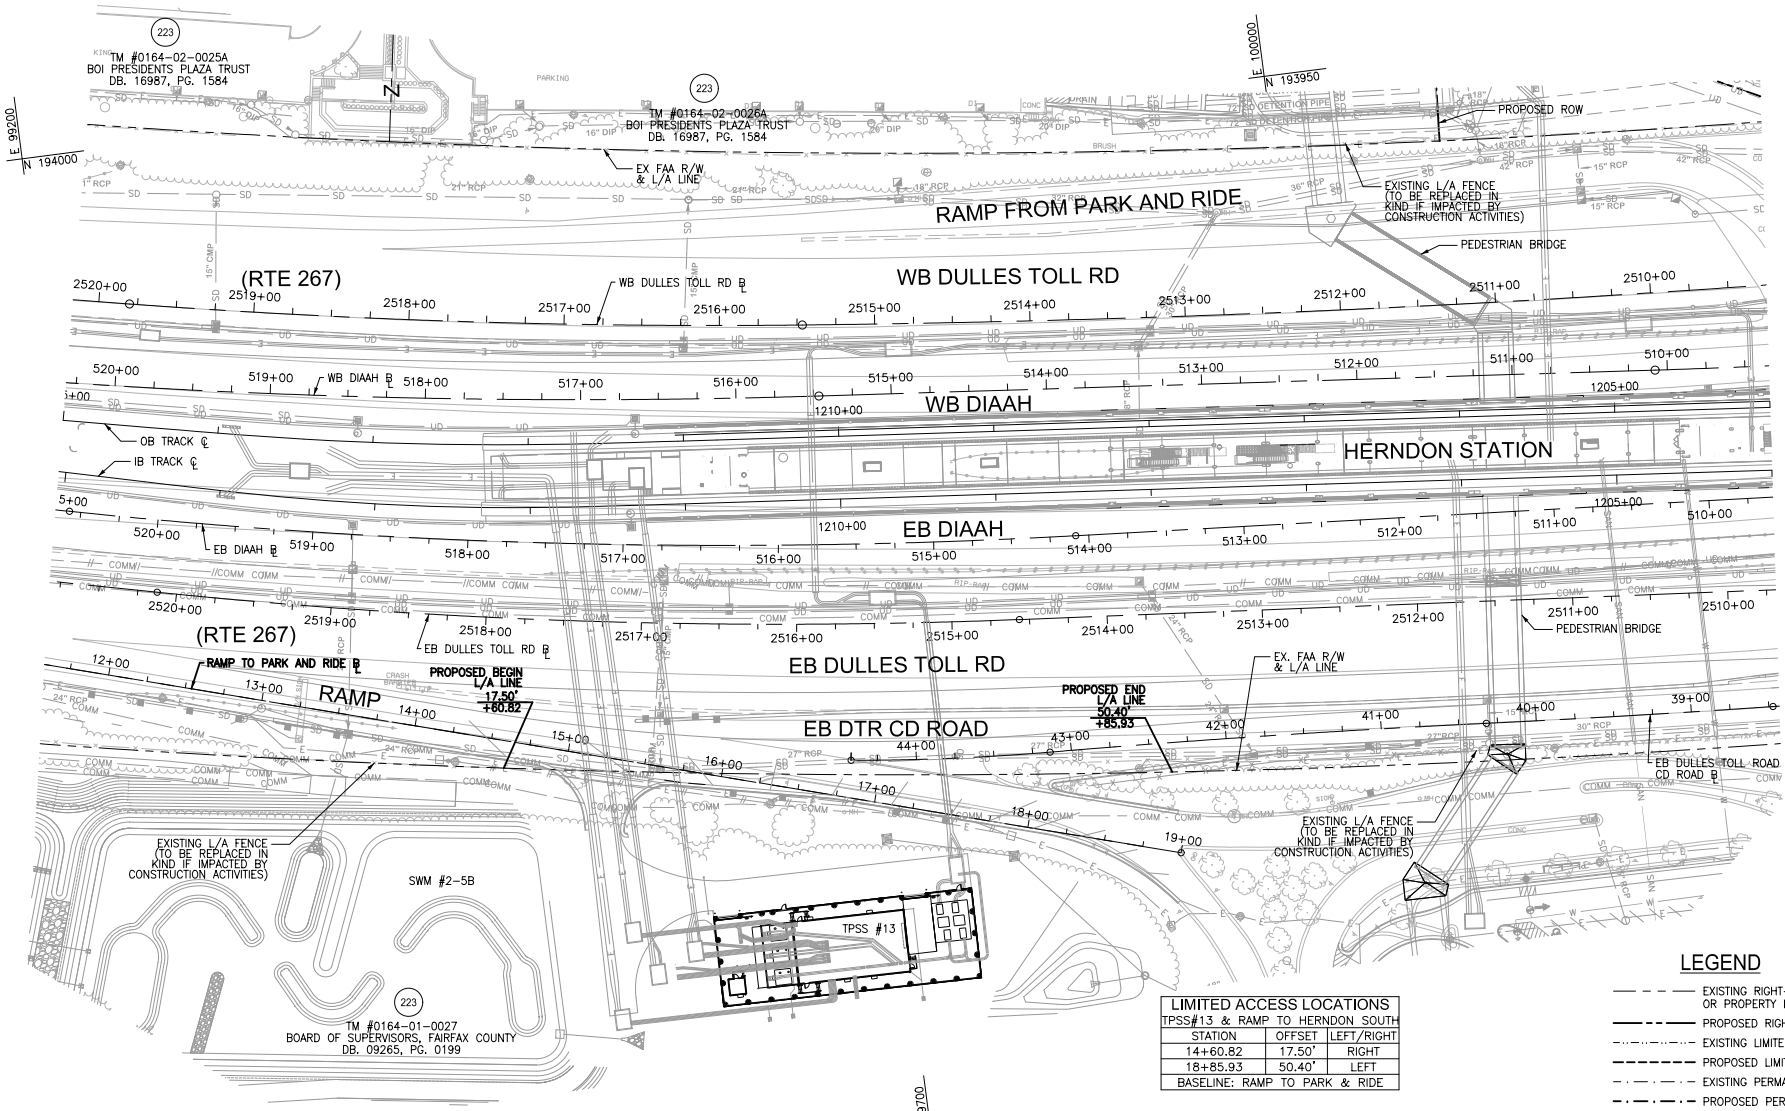

LEGEND

- EXISTING RIGHT-OF-WAY OR PROPERTY LINE
- PROPOSED RIGHT OF WAY
- EXISTING LIMITED ACCESS
- PROPOSED LIMITED ACCESS
- EXISTING PERMANENT EASEMENT
- PROPOSED PERMANENT EASEMENT

LIMITED ACCESS LOCATIONS		
TPSS#13 & RAMP TO HERNDON SOUTH		
STATION	OFFSET	LEFT/RIGHT
14+60.82	17.50'	RIGHT
18+85.93	50.40'	LEFT
BASELINE: RAMP TO PARK & RIDE		

NOTES:

1. STATIONS AND OFFSETS FOR TPSS #13 AND RAMP TO HERNDON STATION SOUTH ARE BASED ON RAMP TO PARK & RIDE BASELINE.

LIMITED ACCESS HIGHWAY BY RESOLUTION OF THE COMMONWEALTH TRANSPORTATION BY BOARD DATED AUG. 21, 1981

METROPOLITAN WASHINGTON AIRPORTS AUTHORITY

Capital Rail Constructors
198 Van Buren Street, Suite 250, Herndon, Virginia 20170

WASHINGTON METROPOLITAN AREA TRANSIT AUTHORITY

DULLES CORRIDOR METRORAIL PROJECT

WMATA LDP 2009

VDOT PROJECT NO. DT00-029-108, RW-201

CONTRACT NO.: 8-13-C001

EXTENSION TO DULLES AIRPORT / ROUTE 772
HERNDON
LIMITED ACCESS FIGURE
STA. 1204+00 TO STA. 1215+00

SCALE: 1"=40'

DRAWING NO.: FIG-N08-R-004

6/26/2015 1:17:11 PM FIG N08-R-004-P2.dgn